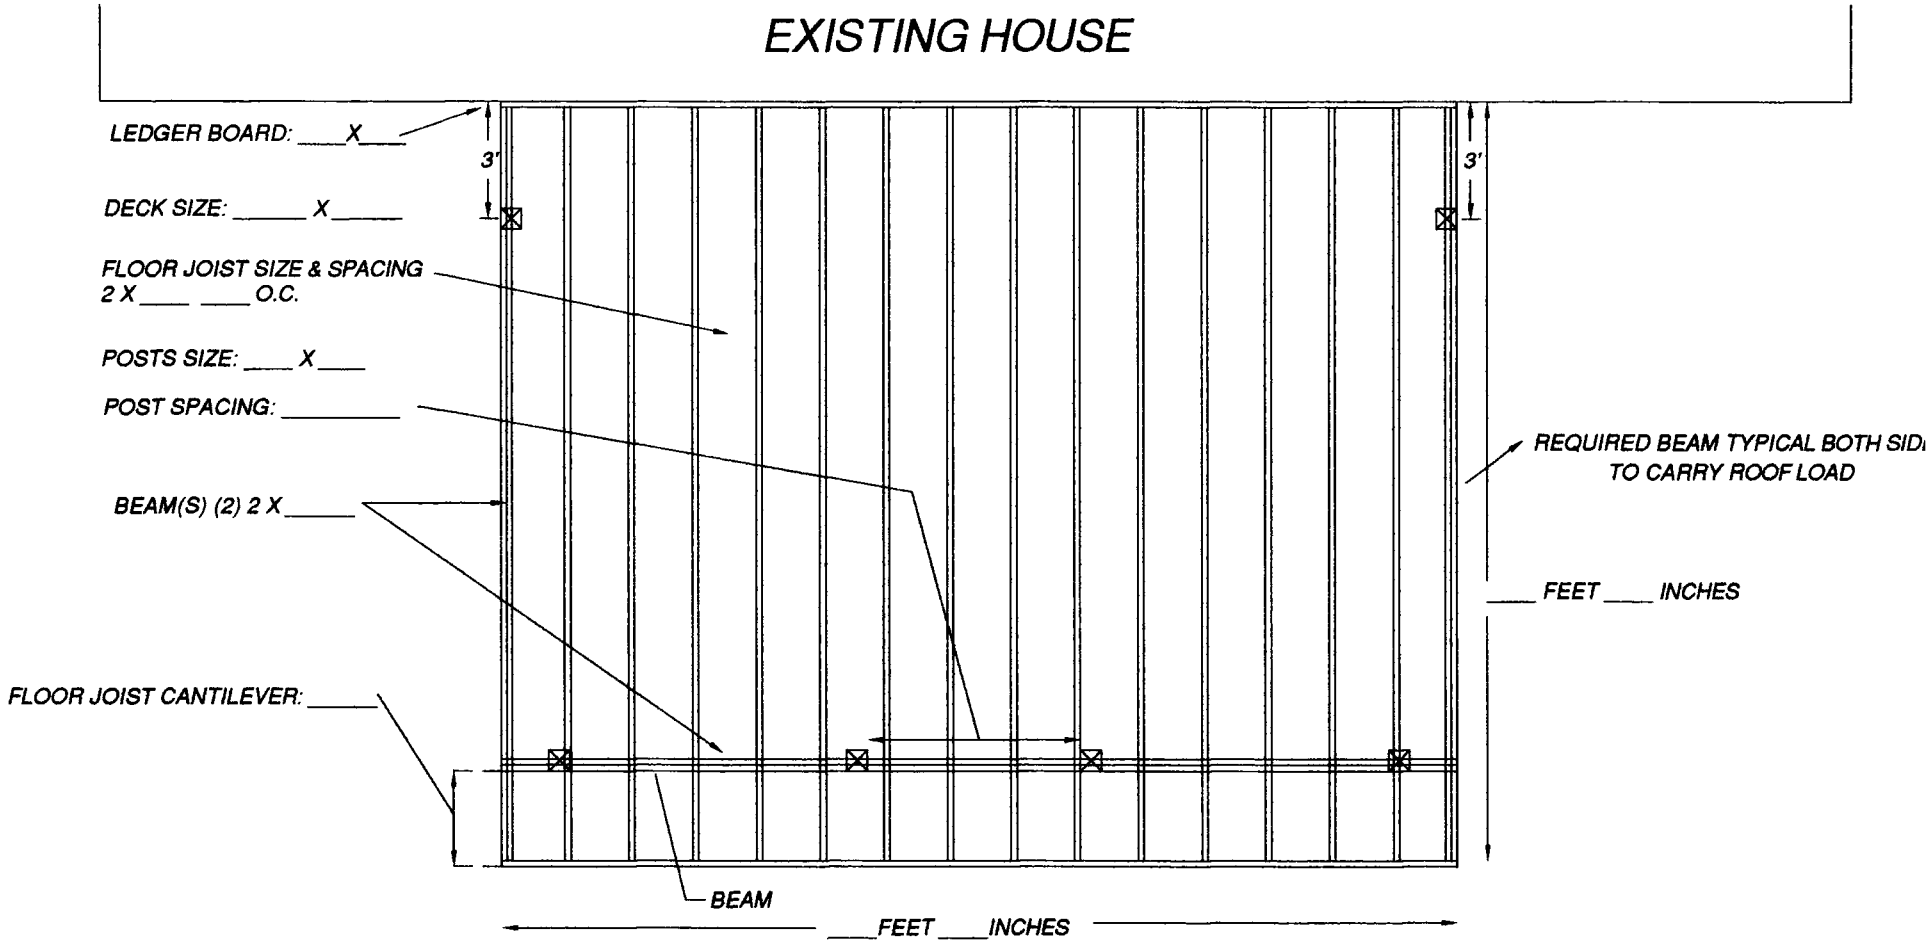

TYPICAL DECK FLOOR FRAMING FOR A RETURN GABLE ROOF ABOVE