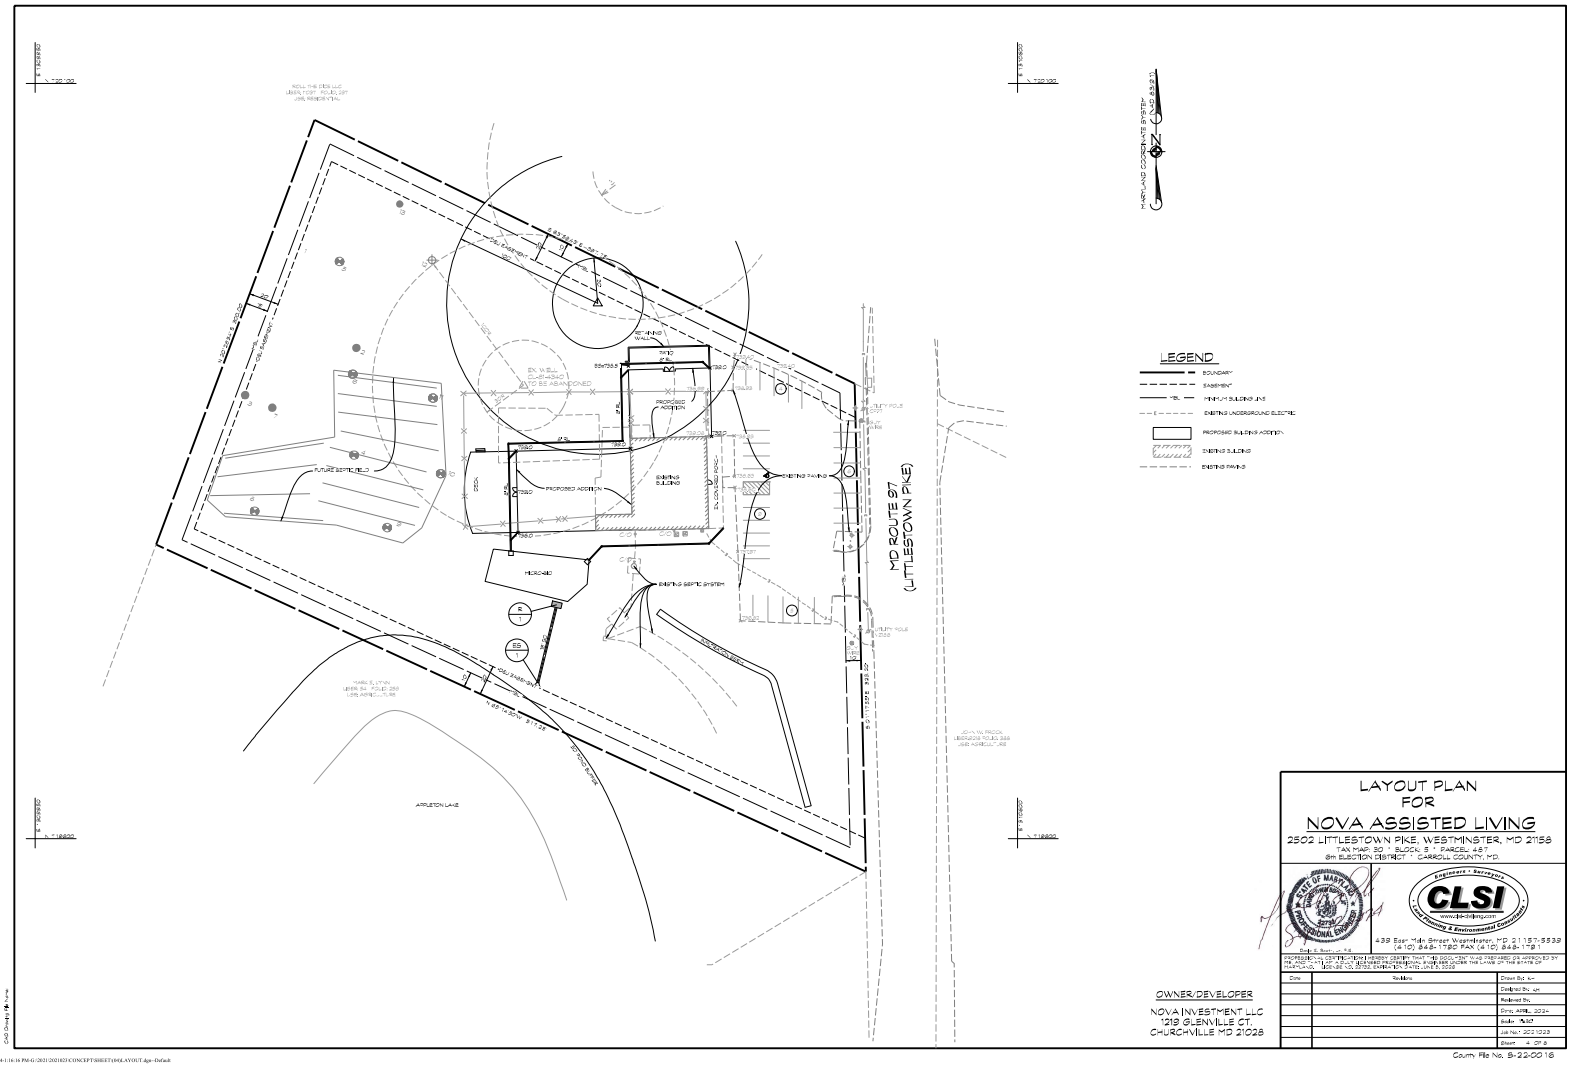
MARYLAND COORDINATE SYSTEM
NAD 83 EPSG
LEGEND
BOUNDARY
EASEMENT
MINIMUM BUILDING LINE
EXISTING UNDERGROUND ELECTRIC
PROPOSED BUILDING ADDITION
EXISTING BUILDING
EXISTING PAVING
MD ROUTE 97
(LITTLESTOWN PIKE)
EXISTING PAVING
EXISTING BUILDING
PROPOSED ADDITION
PROPOSED ADDITION
EX. WELL
(TO BE ABANDONED)
FUTURE SEPTIC FIELD
EXISTING SEPTIC SYSTEM
HOUSE
APPLETON LANE
